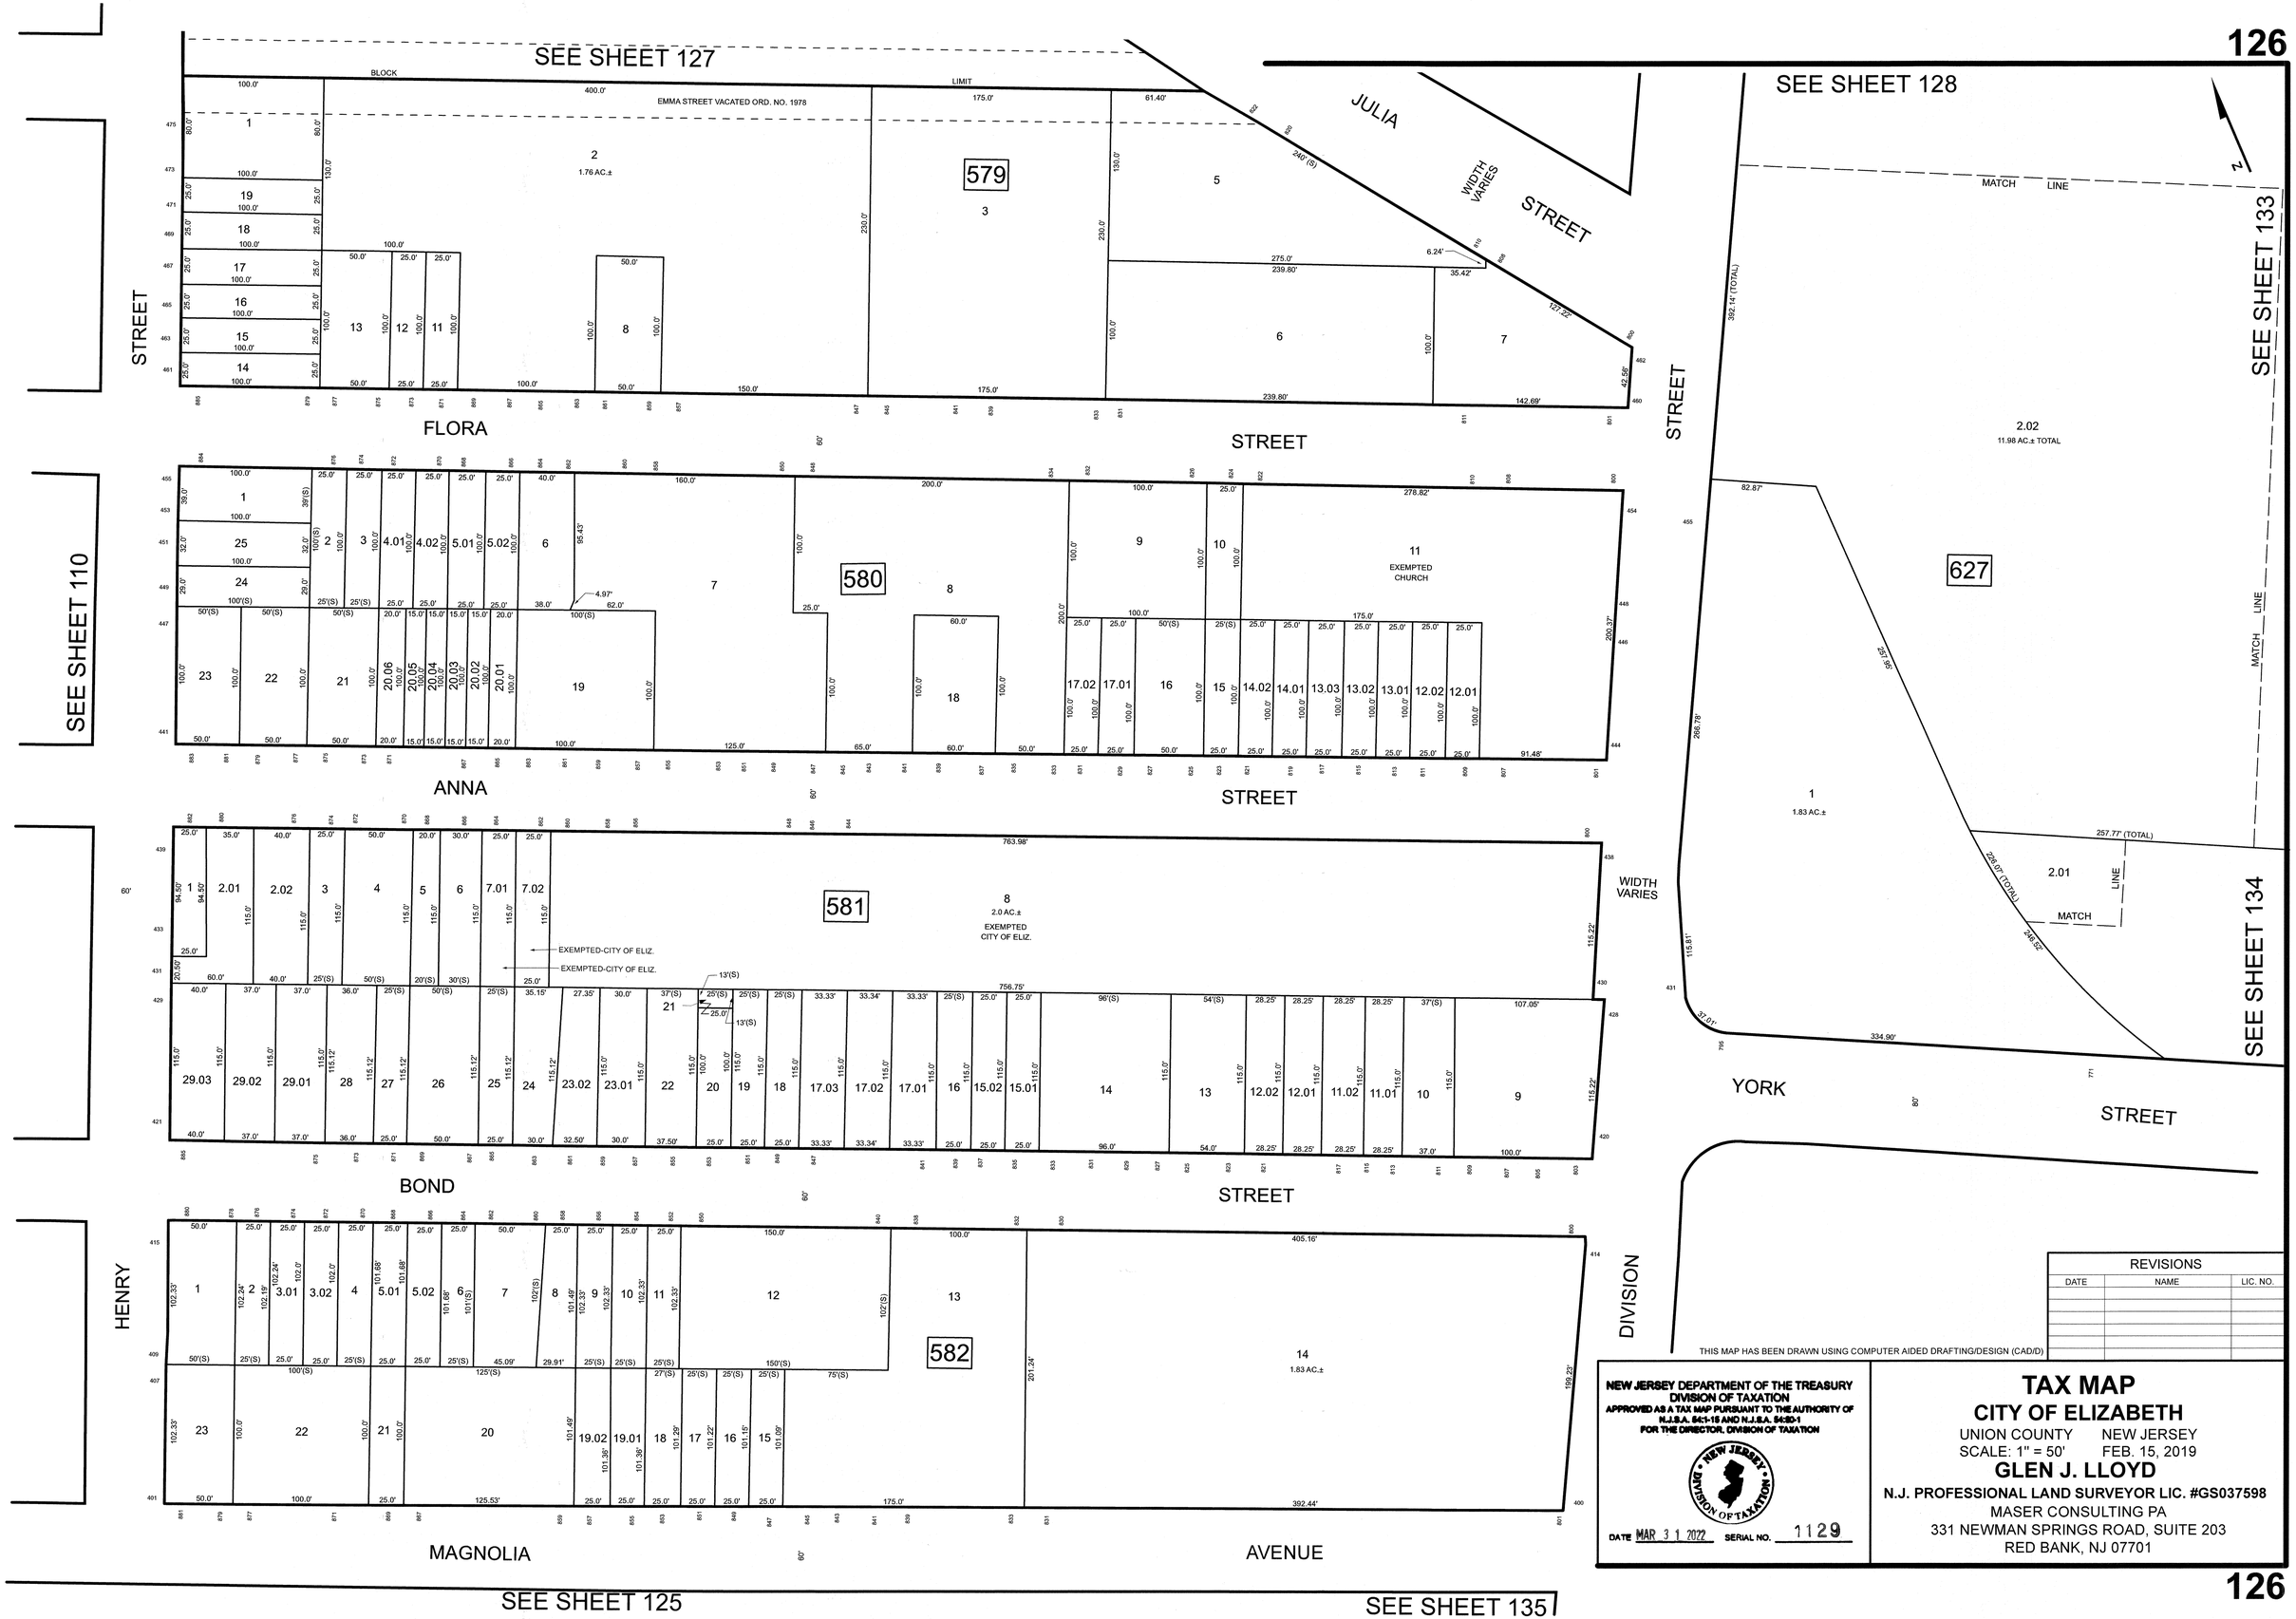
SEE SHEET 127
SEE SHEET 128
SEE SHEET 110
SEE SHEET 133
SEE SHEET 134
SEE SHEET 125
SEE SHEET 135
BLOCK
LIMIT
EMMA STREET VACATED ORD. NO. 1978
JULIA
STREET
WIDTH VARIES
MATCH LINE
579
580
581
582
627
1.76 AC.±
2.02
11.98 AC.± TOTAL
1.83 AC.±
2.01
EXEMPTED CHURCH
EXEMPTED-CITY OF ELIZ.
EXEMPTED CITY OF ELIZ.
FLORA
STREET
ANNA
STREET
BOND
STREET
HENRY
MAGNOLIA
AVENUE
YORK
STREET
DIVISION
REVISIONS
DATE
NAME
LIC. NO.
THIS MAP HAS BEEN DRAWN USING COMPUTER AIDED DRAFTING/DESIGN (CAD/D)
NEW JERSEY DEPARTMENT OF THE TREASURY
DIVISION OF TAXATION
APPROVED AS A TAX MAP PURSUANT TO THE AUTHORITY OF N.J.S.A. 54:1-15 AND N.J.S.A. 54:20-1
FOR THE DIRECTOR, DIVISION OF TAXATION
DATE MAR 3 1 2022
SERIAL NO. 1129
TAX MAP
CITY OF ELIZABETH
UNION COUNTY NEW JERSEY
SCALE: 1" = 50' FEB. 15, 2019
GLEN J. LLOYD
N.J. PROFESSIONAL LAND SURVEYOR LIC. #GS037598
MASER CONSULTING PA
331 NEWMAN SPRINGS ROAD, SUITE 203
RED BANK, NJ 07701