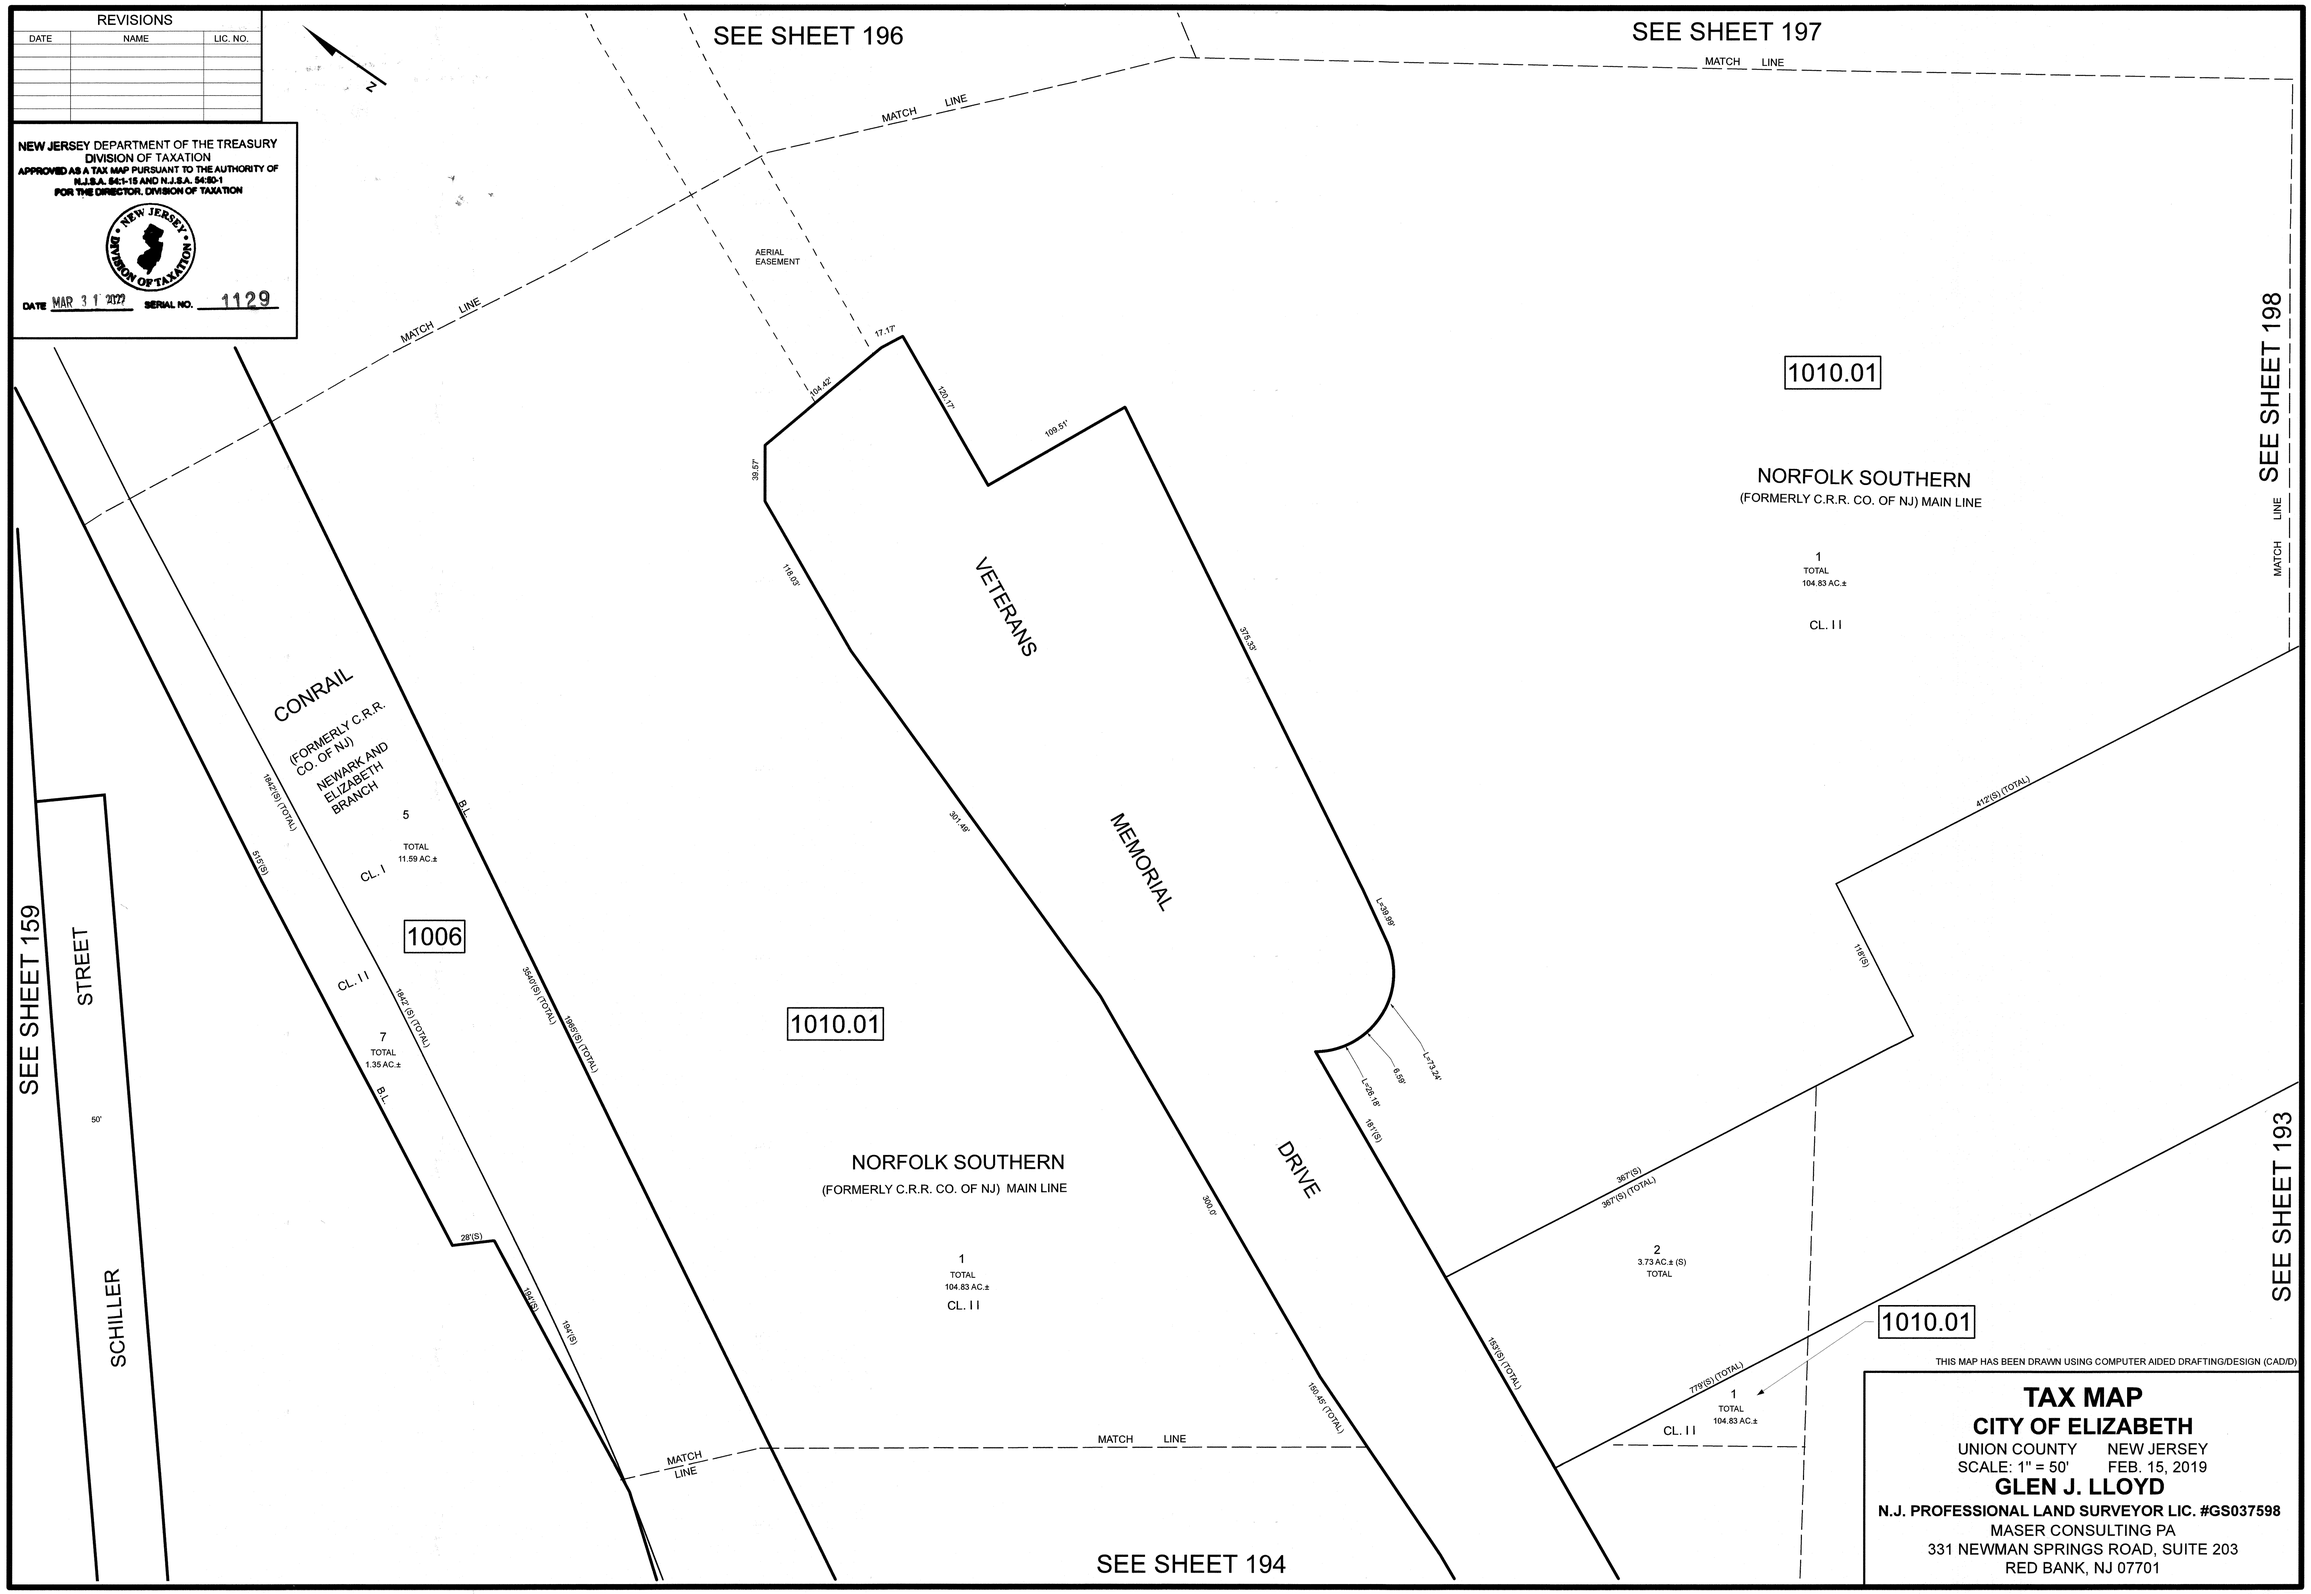
REVISIONS
DATE
NAME
LIC. NO.
NEW JERSEY DEPARTMENT OF THE TREASURY
DIVISION OF TAXATION
APPROVED AS A TAX MAP PURSUANT TO THE AUTHORITY OF N.J.S.A. 54:1-15 AND N.J.S.A. 54:50-1 FOR THE DIRECTOR, DIVISION OF TAXATION
NEW JERSEY DIVISION OF TAXATION
DATE MAR 31 2022
SERIAL NO. 1129
SEE SHEET 196
SEE SHEET 197
SEE SHEET 198
SEE SHEET 193
SEE SHEET 194
SEE SHEET 159
MATCH LINE
AERIAL EASEMENT
1010.01
NORFOLK SOUTHERN
(FORMERLY C.R.R. CO. OF NJ) MAIN LINE
1
TOTAL
104.83 AC.±
CL. II
VETERANS
MEMORIAL
DRIVE
CONRAIL
(FORMERLY C.R.R. CO. OF NJ)
NEWARK AND ELIZABETH BRANCH
5
TOTAL
11.59 AC.±
CL. I
1006
CL. II
7
TOTAL
1.35 AC.±
B.L.
1842'(S) (TOTAL)
515'(S)
3540'(S) (TOTAL)
1965'(S) (TOTAL)
28'(S)
194'(S)
301.49'
300.0'
150.45' (TOTAL)
17.17'
104.42'
120.17'
109.51'
39.57'
118.03'
375.33'
L=39.99'
L=73.24'
8.59'
L=26.18'
181'(S)
153'(S) (TOTAL)
412'(S) (TOTAL)
118'(S)
367'(S)
367'(S) (TOTAL)
2
3.73 AC.± (S)
TOTAL
779'(S) (TOTAL)
1
TOTAL
104.83 AC.±
CL. II
SCHILLER
STREET
50'
THIS MAP HAS BEEN DRAWN USING COMPUTER AIDED DRAFTING/DESIGN (CAD/D)
TAX MAP
CITY OF ELIZABETH
UNION COUNTY NEW JERSEY
SCALE: 1" = 50' FEB. 15, 2019
GLEN J. LLOYD
N.J. PROFESSIONAL LAND SURVEYOR LIC. #GS037598
MASER CONSULTING PA
331 NEWMAN SPRINGS ROAD, SUITE 203
RED BANK, NJ 07701